
There may be deviations in the technical specifications and/or fittings.

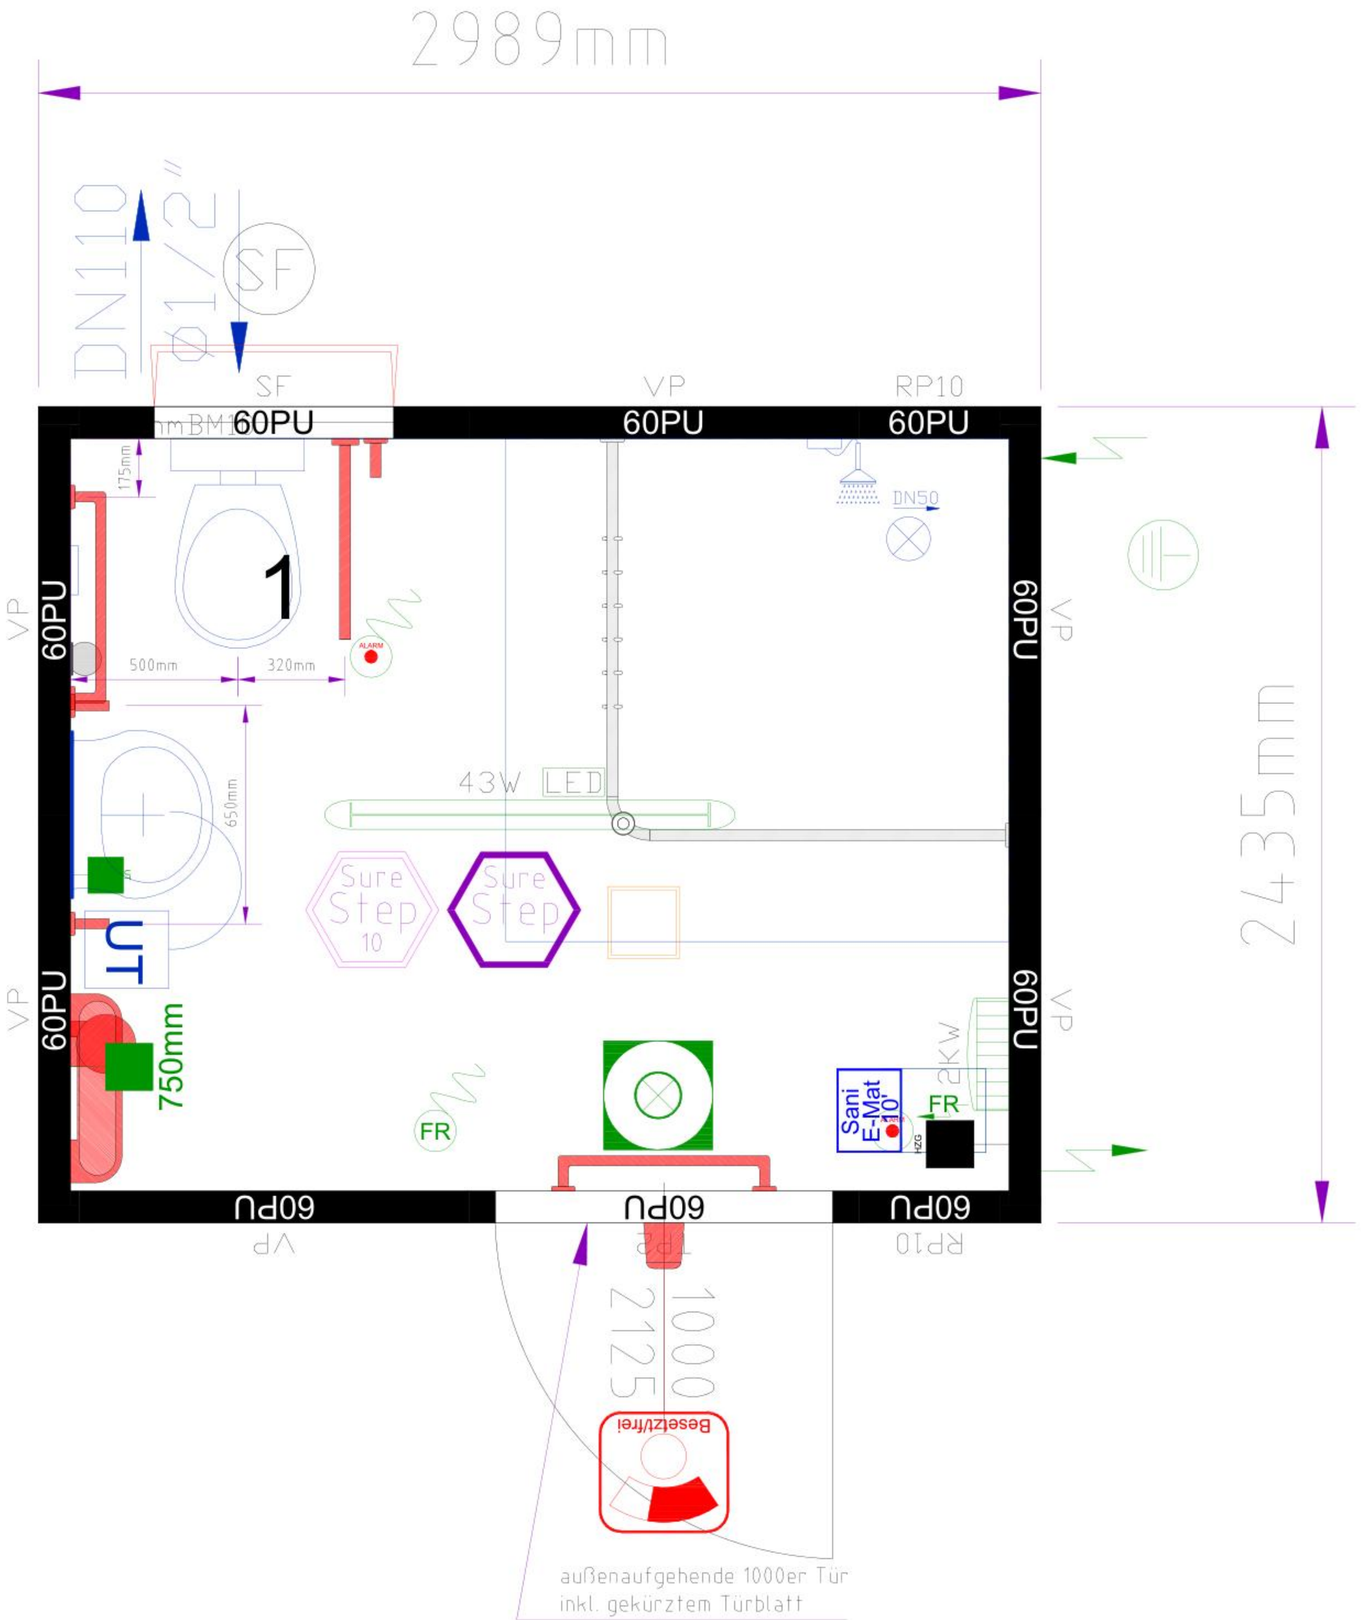

Modular building consisting of:

cabins: 1x10'

internal height: 2340 mm

colour: R: RAL 6005 P: RAL 6005

General

Internal finish: white

ID steel sheet version (complete)

Electrics

Electric GB (230V/32A/3-poles)

flexible cable system

Cable outlet for light (permanent current) in the ceiling

Floor assembly

Forklift pocket distance: 2050mm

Floor insulation: 60 mm mineral wool

Surestep flooring - pulled up on sides

Roof assembly

Roof insulation: 100 mm mineral wool

panels

PU-panels (60 mm)

window

Gas filled window

Cabinworx

Drawn by: TK

Drawn on: 10.05.2023 08:47:48

Drawing No. **CW-0005**

Please acknowledge and return

Date

Signature, company stamp